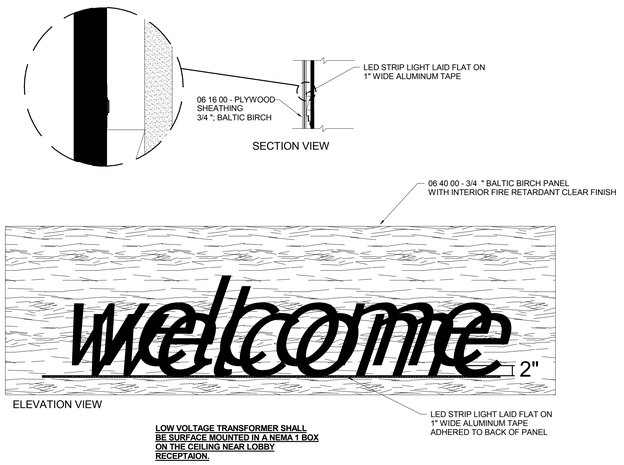

1 BACKLIT VERBAGE AT LOBBY RECEPTION DESK - TYPE L1V35

SCALE: 1/8" = 1'-0"

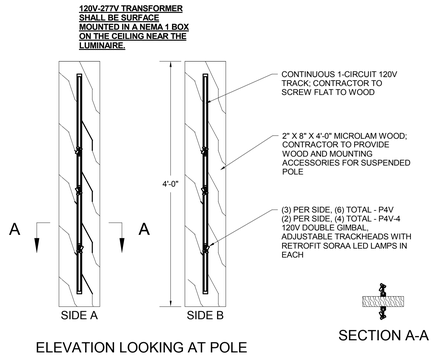

2 TYPICAL SUSPENDED POLE WITH ADJUSTABLE LEDS ON 8TH FLOOR - TYPE P4V / P4V-4

SCALE: 1/8" = 1'-0"

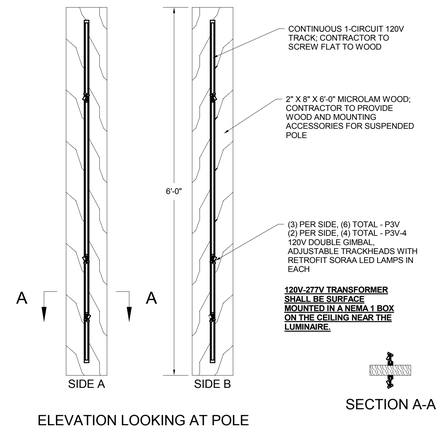

3 TYPICAL SUSPENDED POLE WITH ADJUSTABLE LEDS IN MARKET HALL & BANQUETTE - TYPE P3V / P3V-4

SCALE: 1/8" = 1'-0"

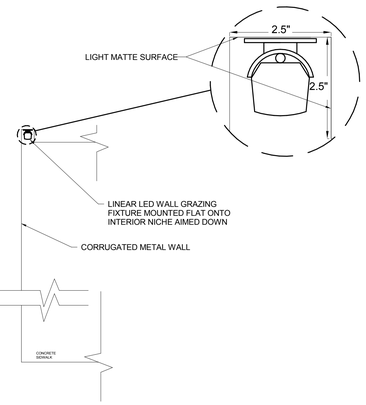

4 INVERSE COVE AT EXTERIOR ENTRY TEXTURED WALL - TYPE WW1V

SCALE: 1/8" = 1'-0"

TO BE DETERMINED WITH FINAL DESIGN

5 VERTICAL MOUNTED LINEAR LED CHANNEL IN EXTERIOR BRIDGE - TYPE L6V

SCALE: 1/8" = 1'-0"

TO BE DETERMINED WITH FINAL DESIGN

6 LINEAR LED STRIP AT BAR FASCIA - TYPE TO BE DETERMINED WITH FINAL DETAIL

SCALE: 1/8" = 1'-0"

gkkworks
201 Broadway
Denver | Colorado 80203
t 303.893.1990
f 303.893.2204
www.gkkworks.com

COPYRIGHT 2015
No part of the contents of this document may be reproduced or transmitted in any form or by any means without the written permission of gkkworks.

DYNIA ARCHITECTS
3461 Ringsby Court, #100
Denver | Colorado 80216
t 303.339.9910
www.dynia.com

meGROUP
707 17th Street, SUITE 3000
DENVER, CO 80202
T: 303.382.1920
F: 303.382.1930
www.megroup.com
Job #: 746.007
High Performance Building Consultants

SOURCE HOTEL
3330 BRIGHTON BOULEVARD, DENVER, COLORADO 80216

A PROJECT FOR:
ZEPPELIN DEVELOPMENT

PROJECT NUMBER: **75019**

DRAWN: Author
CHECKED: Checker

ISSUE/REVISION:

11/06/15	ADDENDUM 4

PERMIT DOCUMENTS

AUGUST 31, 2015

ELECTRICAL DETAILS

E602